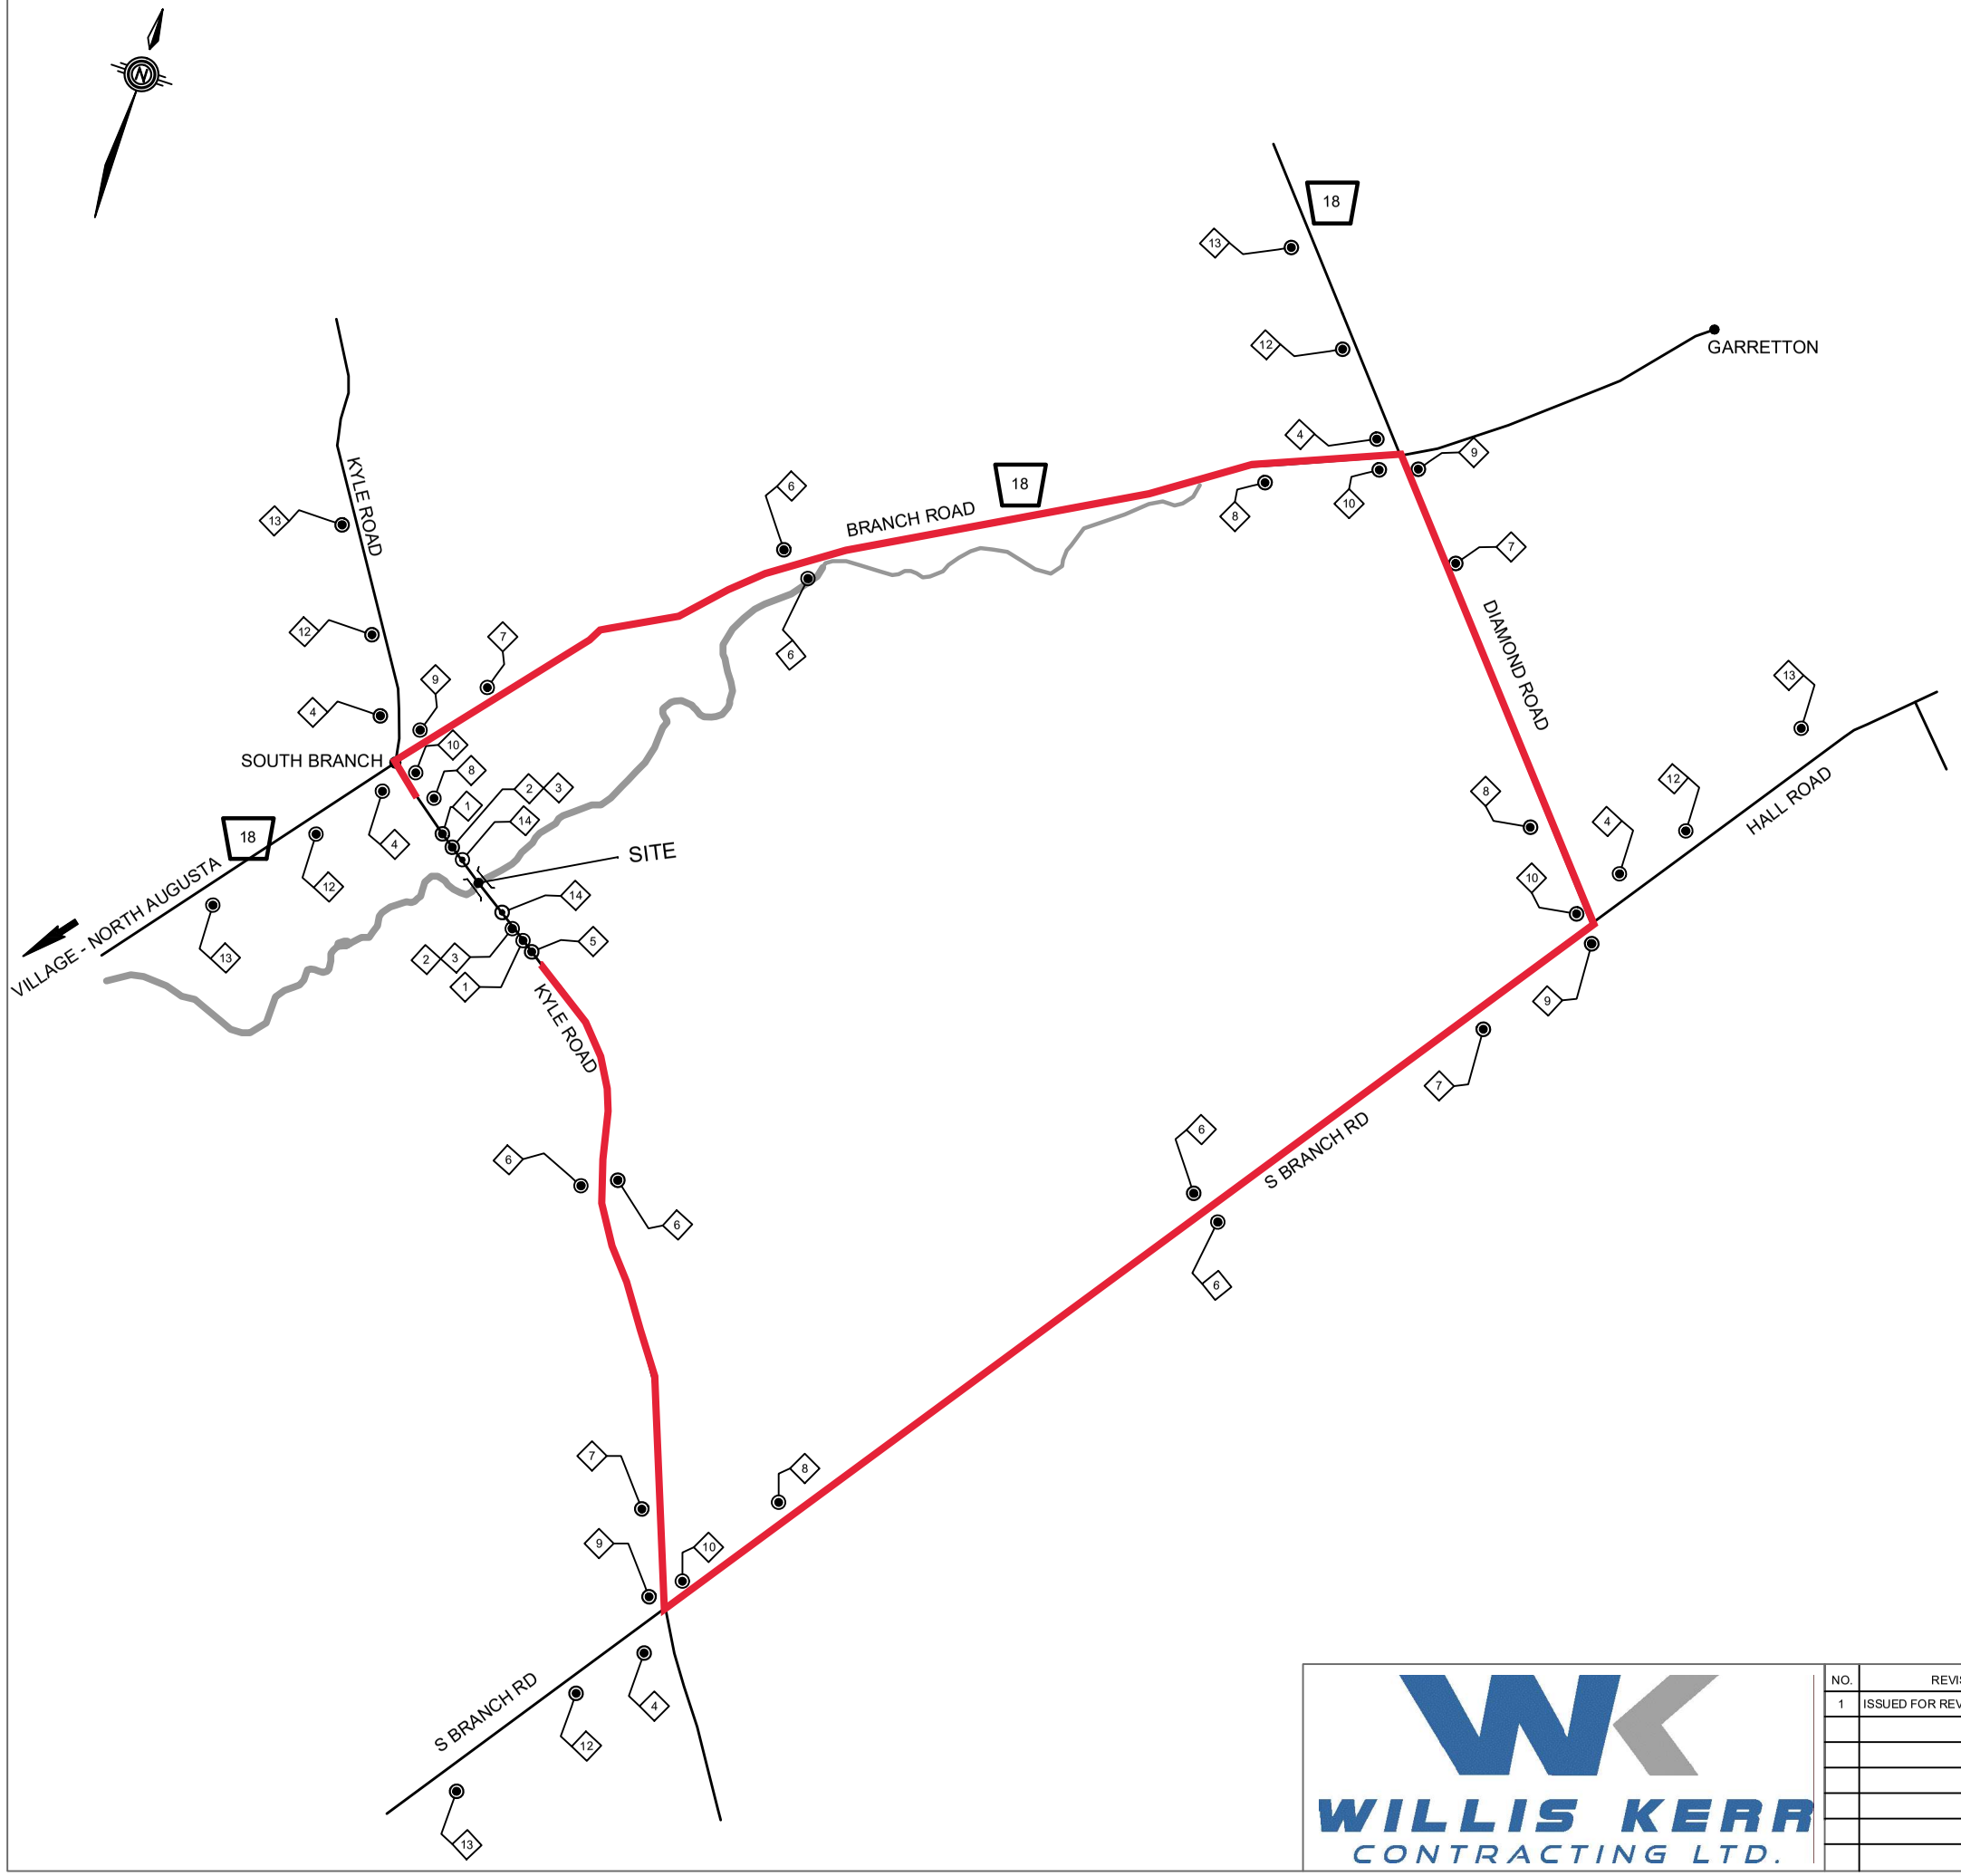

NOTES:

1. THIS DRAWING TO BE READ IN CONJUNCTION WITH ALL OTHER APPLICABLE CONTRACT DRAWINGS.
2. ALL TRAFFIC CONTROL OPERATIONS SHALL BE CARRIED OUT TO AS SET FORTH IN BOOK 7 (ONTARIO TRAFFIC MANUAL).
3. ALL SIGNAGE AND TEMPORARY BARRICADES WILL BE REQUIRED FOR THE ENTIRE DURATION OF CONSTRUCTION.
4. TC-64 SIGN TO READ AS FOLLOWS: "KYLE RD. CLOSED FROM BRANCH RD. TO SOUTH BRANCH RD. **MARCH TO JULY 29 2021**.
5. THE CONTRACTOR IS RESPONSIBLE FOR ALL CONSTRUCTION AND DETOUR SIGNAGE FOR THIS CONTRACT. THE CONTRACTOR SHALL SUBMIT A TRAFFIC MANAGEMENT PLAN INCLUDING DRAWINGS SHOWING ALL CONSTRUCTION AND DETOUR SIGNS AND DEVICES TO THE CONTRACT ADMINISTRATOR TWO (2) WEEKS PRIOR TO STARTING WORK.
6. WILLIS KERR WILL INSPECT ALL TRAFFIC CONTROL AND DETOUR ROUTE(S) AND ENSURE PROPER INSTALLATIONS ARE MAINTAINED FOR THE DURATION OF THE CONTRACT. INSPECTIONS SHALL BE PERFORMED PER BOOK 7 BUT NO LESS THAN ONCE PER DAY.
7. WILLIS KERR WILL MAINTAIN A DAILY LOG OF INSPECTIONS AND MAKE THE LOG AVAILABLE TO THE CONTRACT ADMINISTRATOR.

	SIGN ID	SIGN TYPE	TOTAL NUMBER REQUIRED
DETOUR 1	1	TC-7, TC-7TA,TC-7TB, c/w FLASHER	2
	2	RB-92 c/w FLASHER	2
	3	TC-53A BARRICADE	2
	4	TC-64	4
	5	TC-10D w / DETOUR TAB	1
	6	TC-10C w / DETOUR TAB	6
	7	TC-10AL w / DETOUR TAB	4
	8	TC-10AR w / DETOUR TAB	4
	9	TC-10BL w / DETOUR TAB	4
	10	TC-10BR w / DETOUR TAB	4
	11	TC-10ER w / DETOUR TAB	1
	12	TC-5	5
	13	TC-1	5
	14	PHYSICAL BARRIER	2

WILLIS KERR CONTRACTING LTD.

NO.	REVISION	BY	DATE
1	ISSUED FOR REVIEW	R.B.	02/01/21

CLIENT: TOWNSHIP.OF.AUGUSTA

PROJECT TITLE: KLYLE.ROAD.-.BRIDGE

DRAWING TITLE: TRAFFIC.CONTROL.DRAWING

DATE: 02/01/2021
Dwn. R.B. Chk. .
Scale: NTS
Des. . Chk. .
CONTRACT NO. PW-2020-00
SHEET
DWG. NO. TD-02